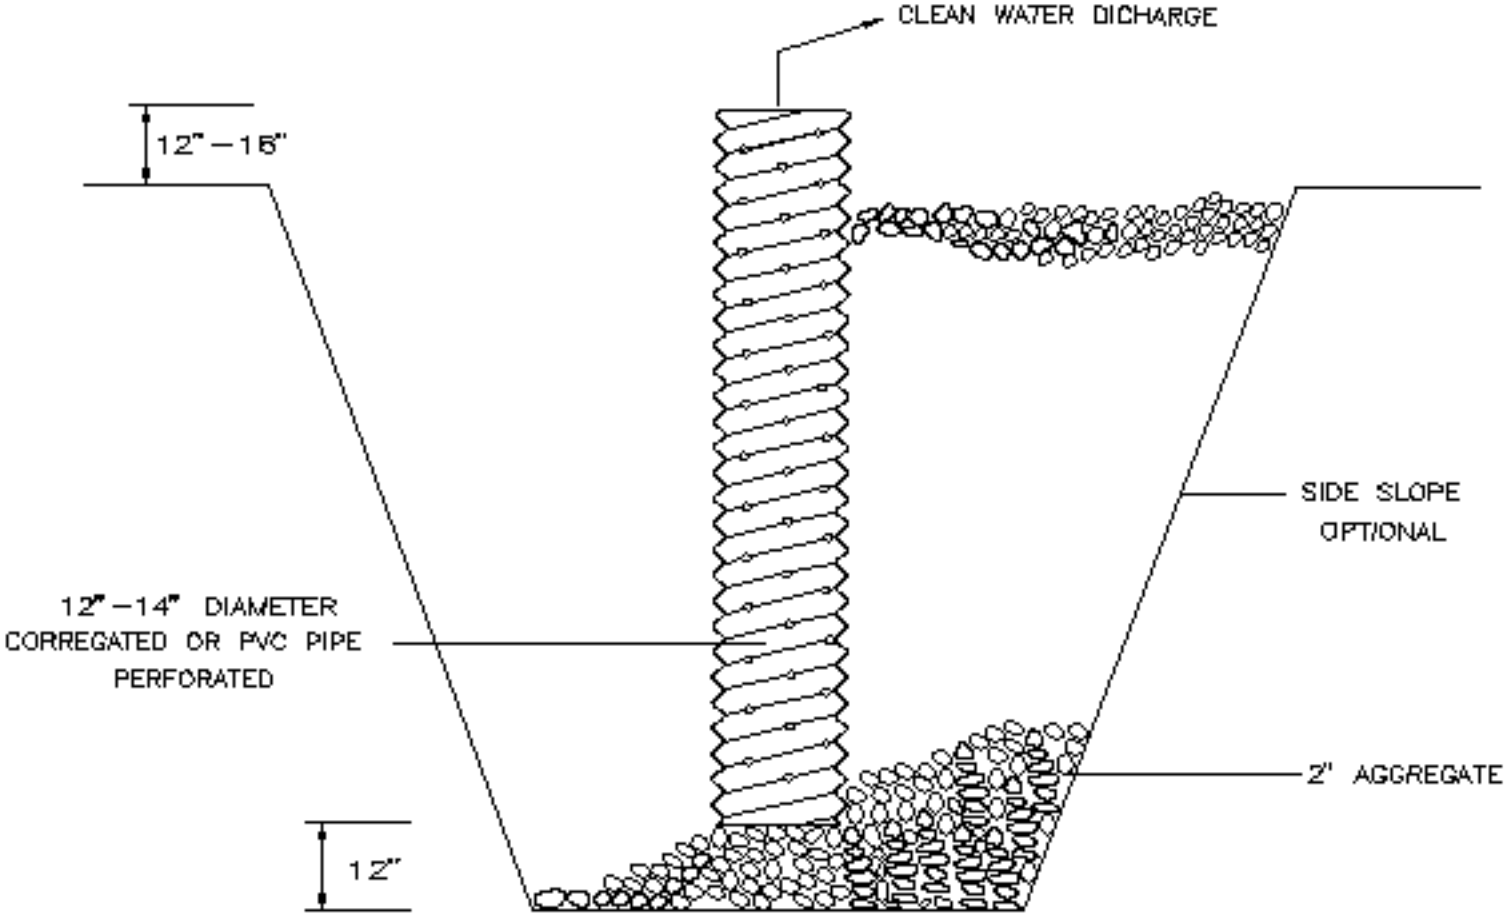
CLEAN WATER DICHARGE
12" – 16"
SIDE SLOPE
OPTIONAL
12" – 14" DIAMETER
CORREGATED OR PVC PIPE
PERFORATED
2" AGGREGATE
12"

SUMP PIT